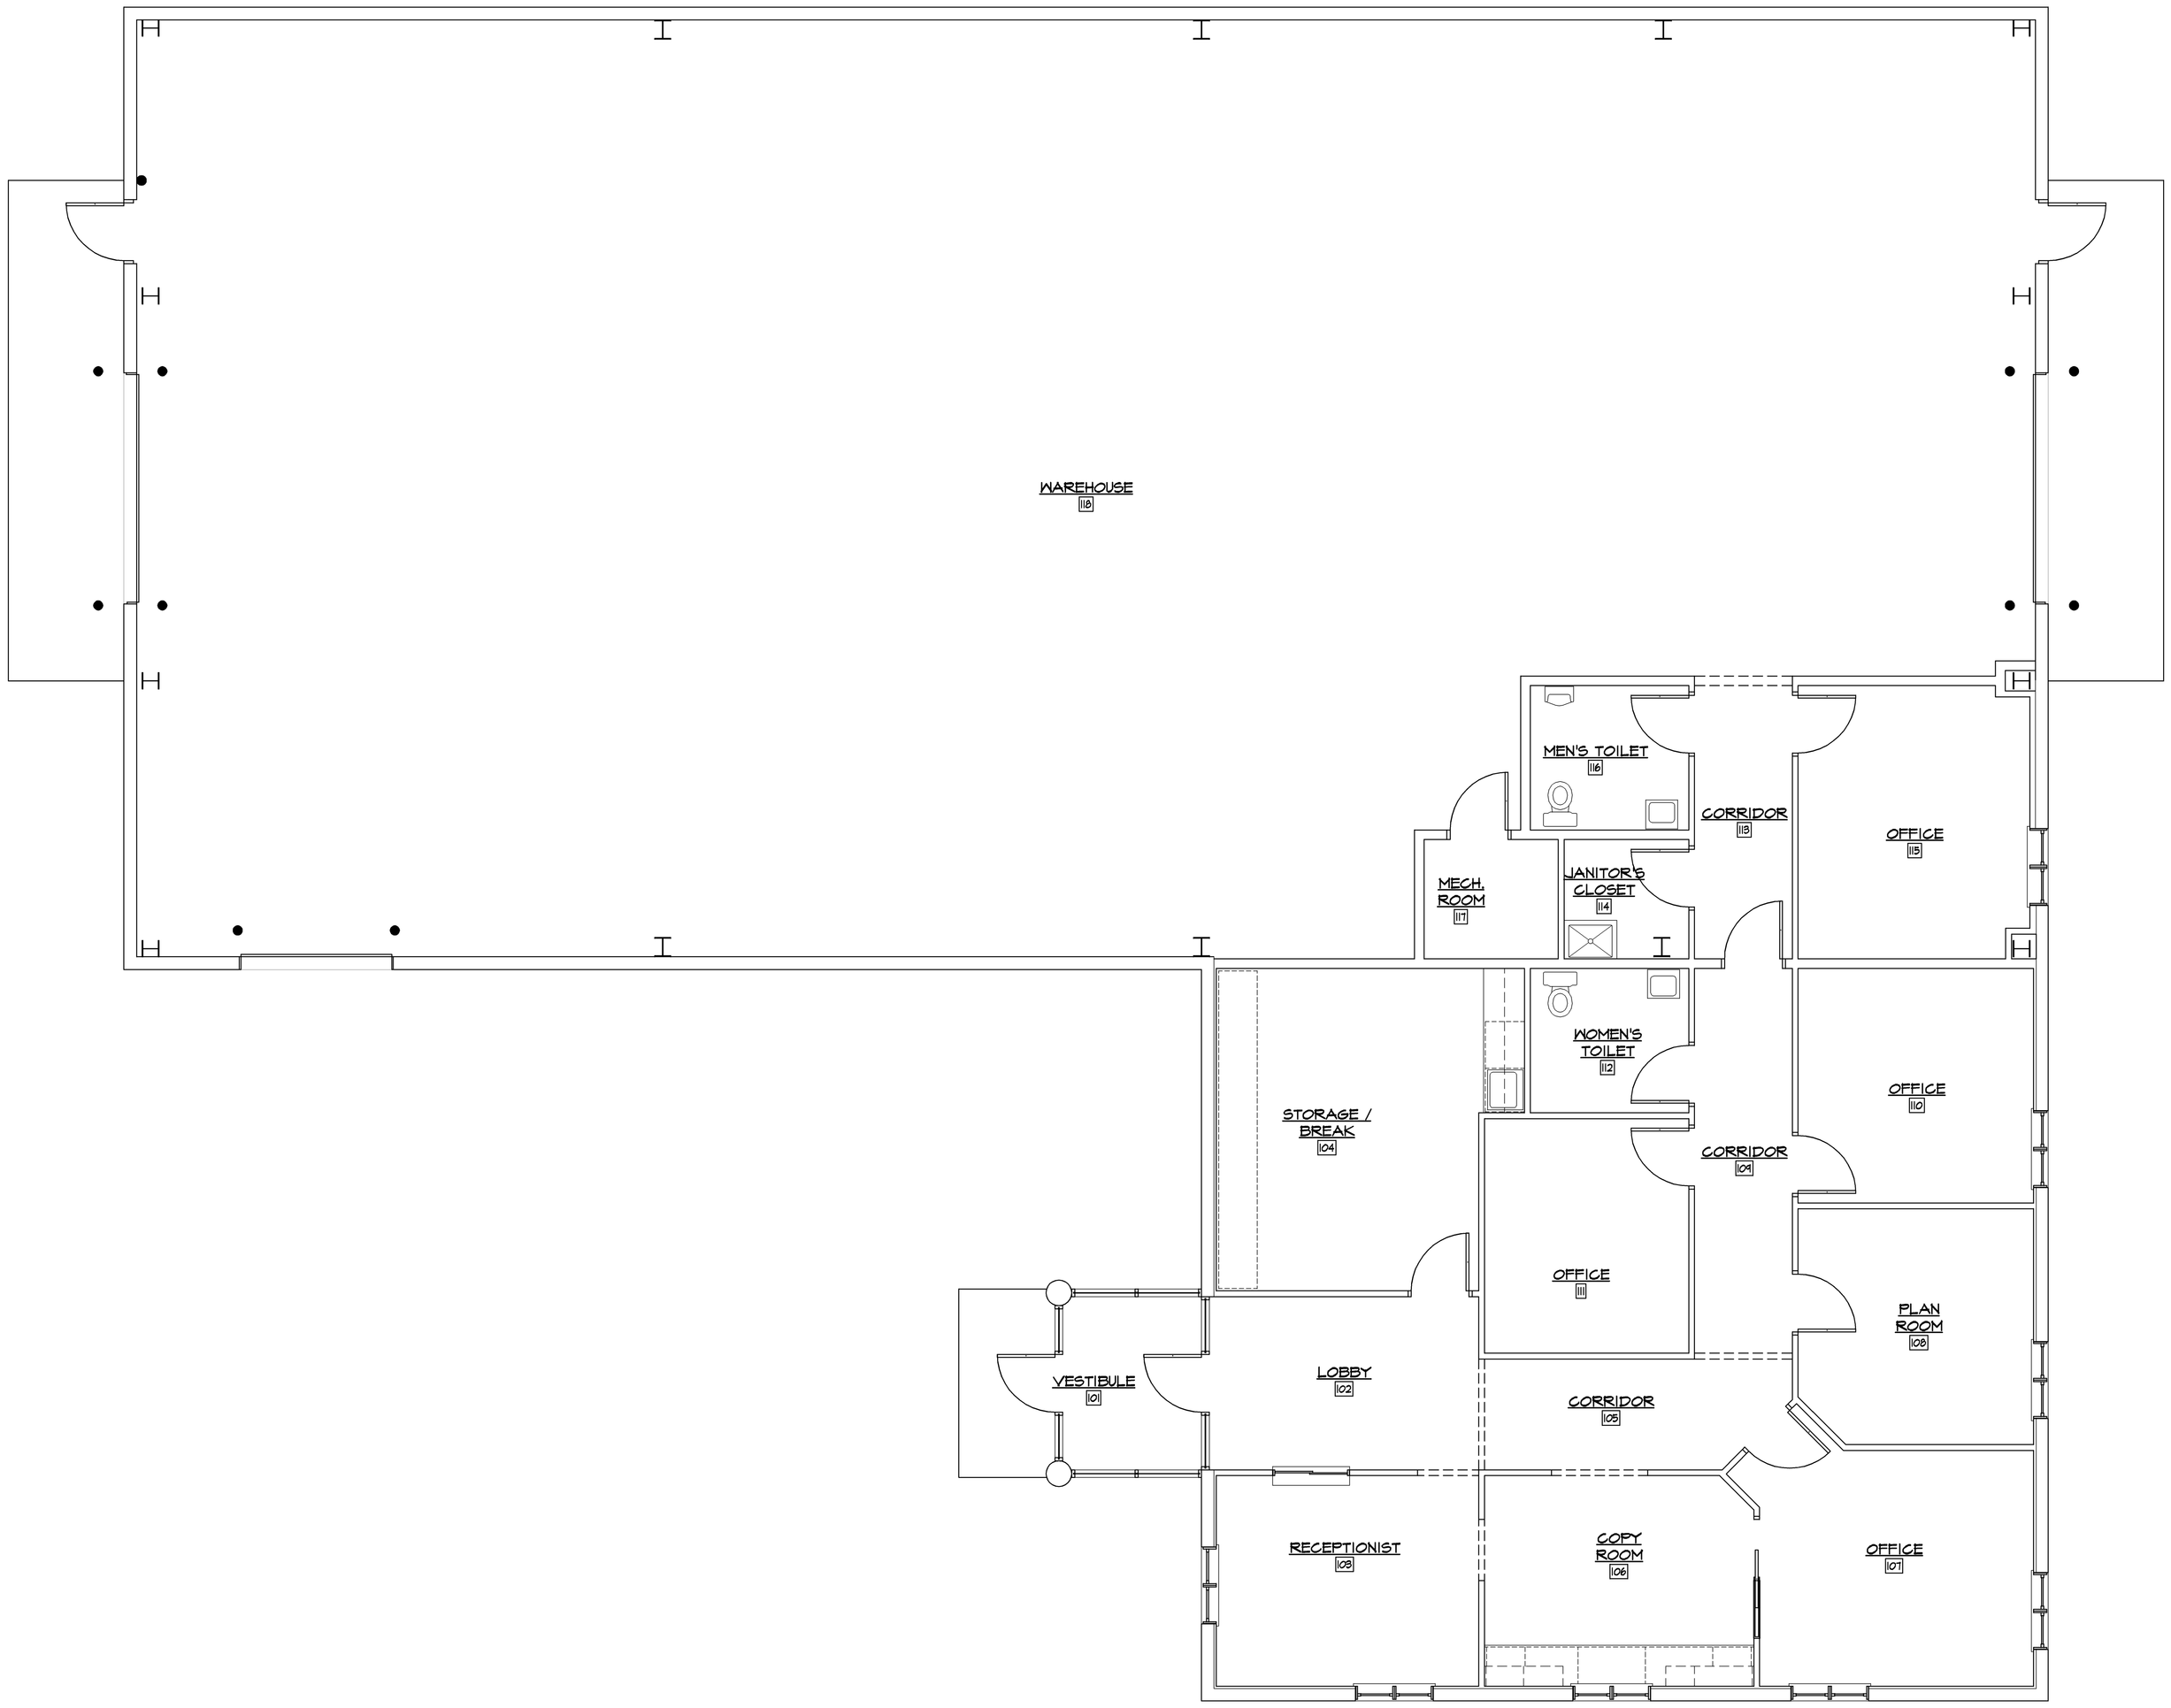

CORE - Design Group, L.L.C.
150 Farm Lane Drive
York, Pennsylvania 17402
Phone: (717) 741-2046
Fax: (717) 741-6836
www.CORE-designgroup.com

COPYRIGHT INFORMATION
CORE - Design Group, LLC, shall retain all common law, statutory and other reserved rights, including copyright to all drawings, specifications, electronic data, and any other instruments of service furnished to the Owner for use with respect to this project. Those documents may not be used by any other party, for this project or for any other project without written consent from CORE - Design Group, LLC

Date Sealed:

NEW FACILITY
FOR
HARTMAN CONCRETE
LOT #25 - FARMBROOK
MANCHESTER TWP., YORK CO., PA

REVISIONS

Designed By:	TEEN
Drawn By:	R.L.N.
Approved By:	P.J.L.
Date:	03 APR. 2006
Scale:	AS NOTED
Project Number:	2005.0104.00
Sheet Number:	A1.1

FLOOR PLAN